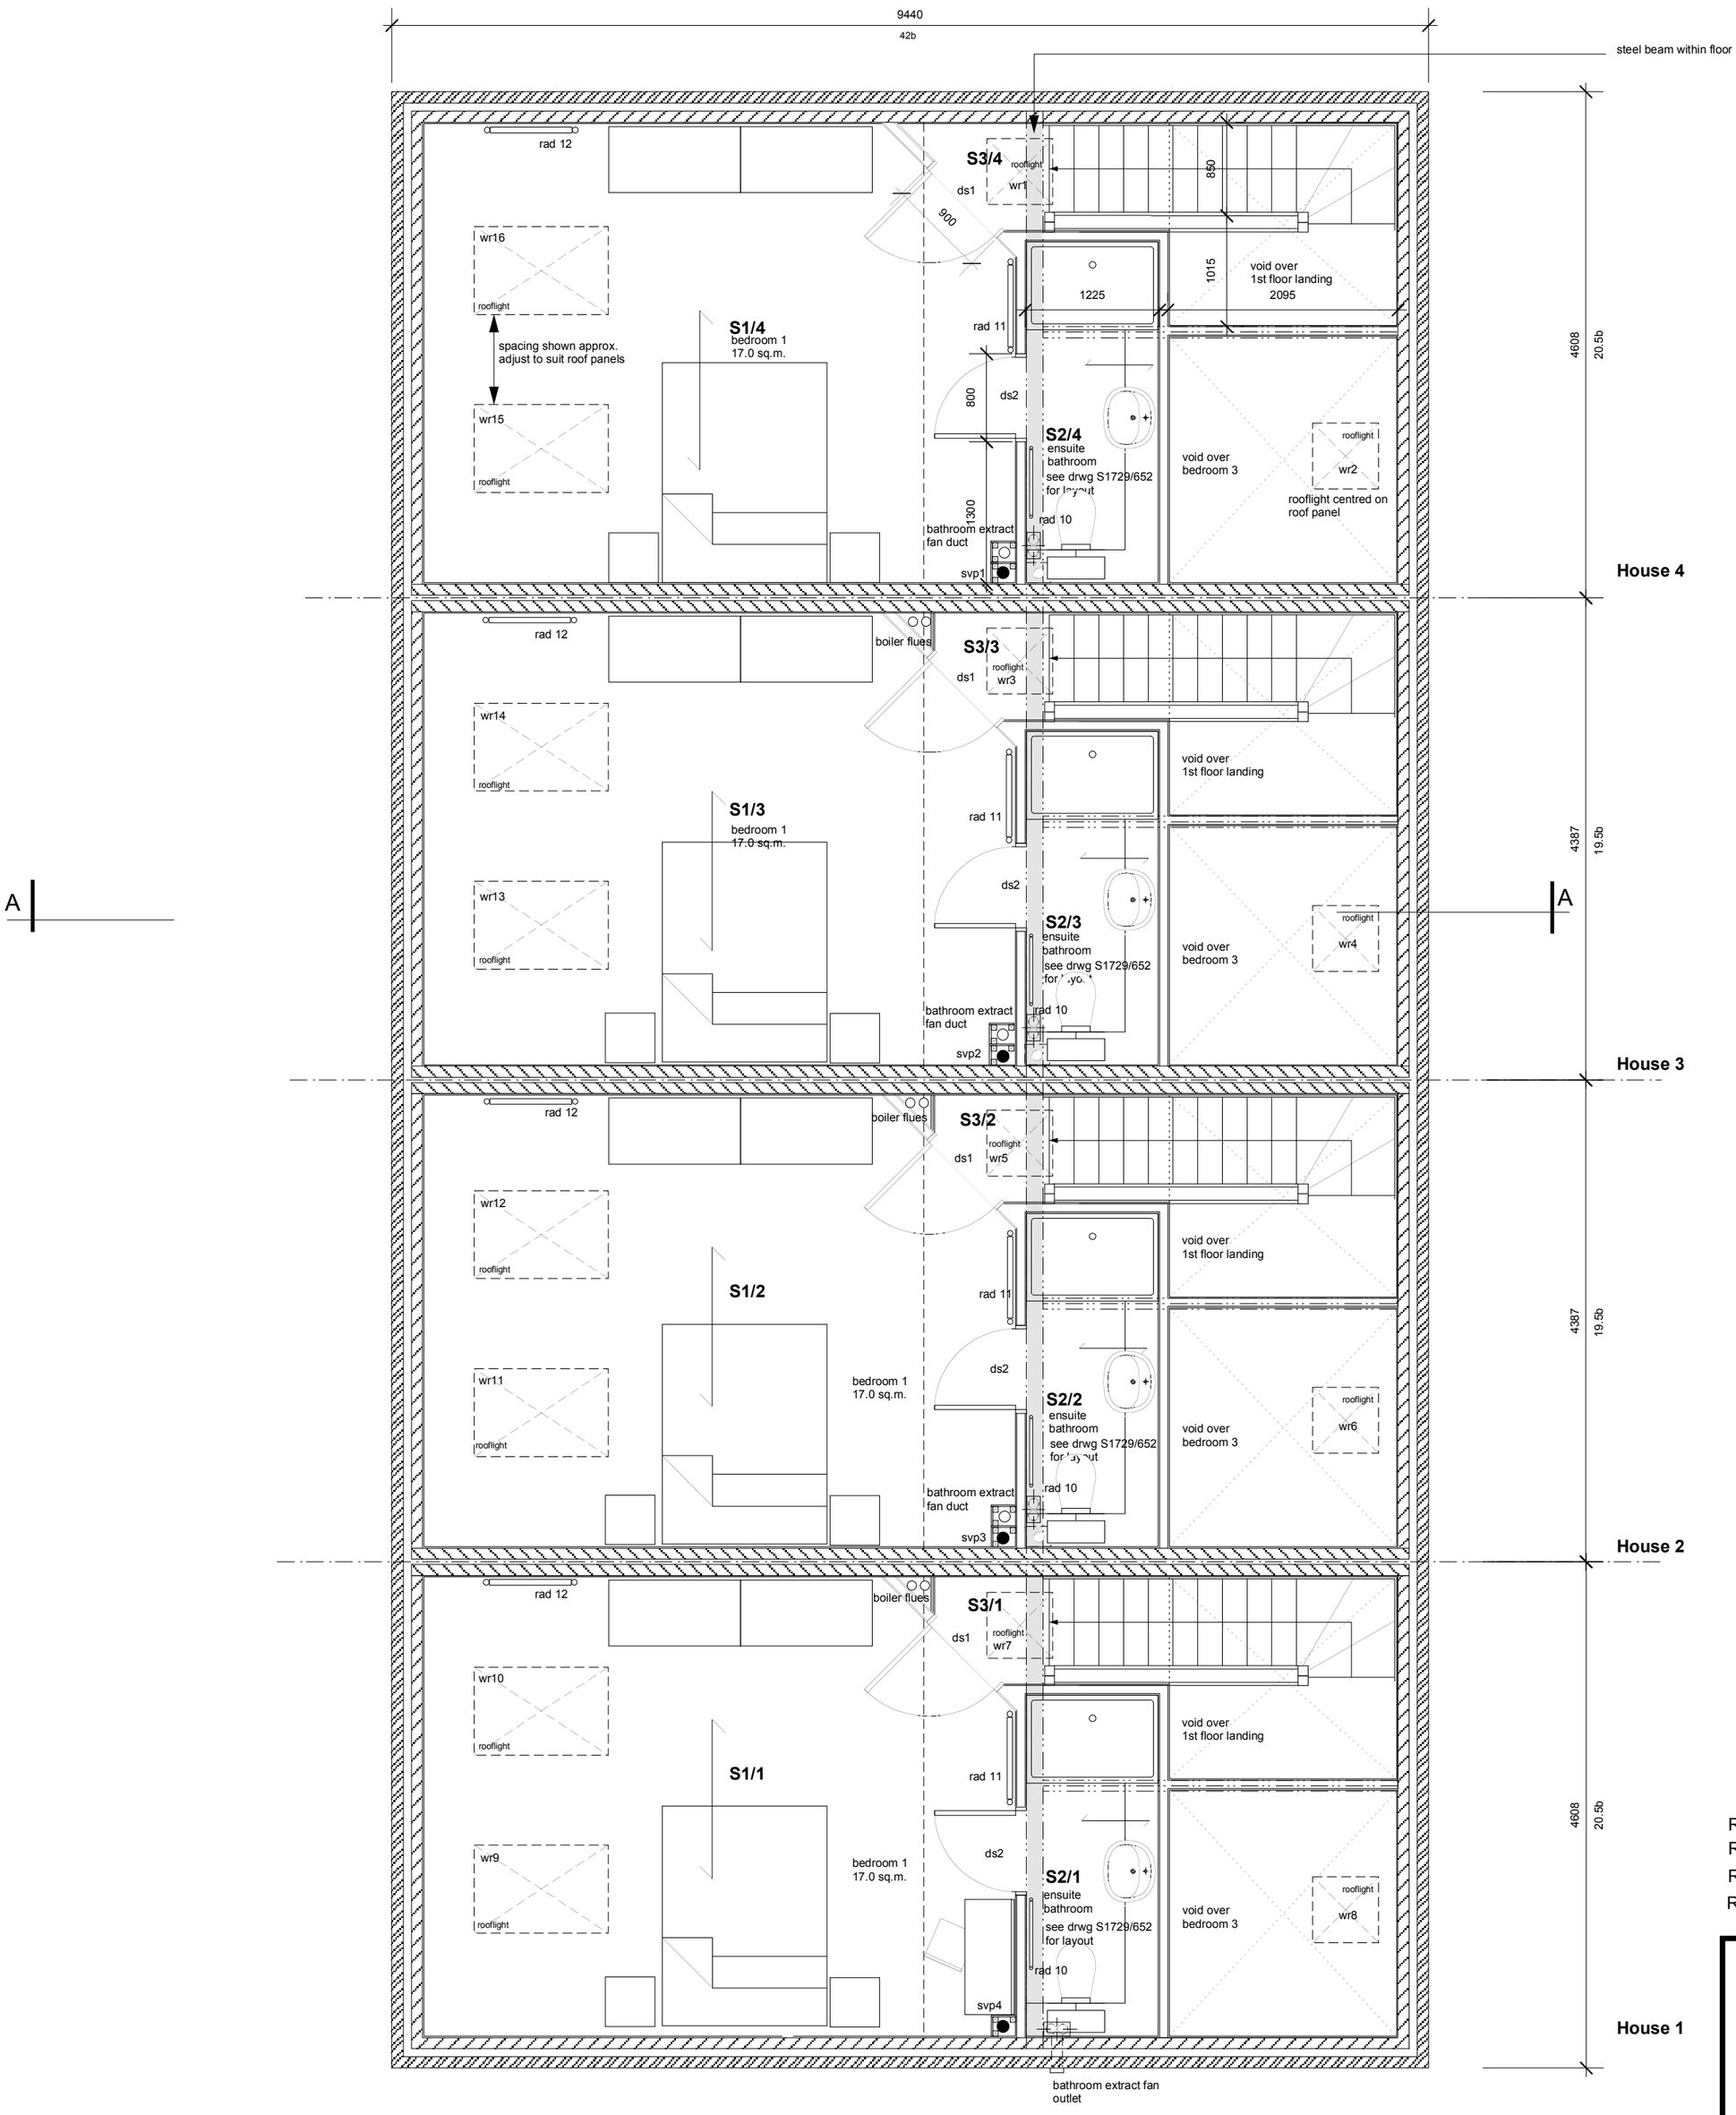

Rev E: Sept 04 - bathroom amended
Rev D: Aug 04 - ds2 door swing amended
Rev C: Aug 04 - rads & bathroom refs added
Rev B: July 04 - rooflights amended, steel beam added

SOUTH BANK
ARCHITECTS
28A LOWER MARSH LONDON SE1 7RG
tel: 020 7928 6144 fax: 020 7620 1966
email: sbarchitects@btconnect.com

client

DORIC SECURITIES LTD.
"Riverside", Wandle Trading Estate, Mitcham. Surrey CR4 4HW

project

WOOD AVENUE, PURFLEET
THURROCK, ESSEX

title

HOUSE 1 - 4: SECOND FLOOR PLANS

scale
1:50

drawing no.
S1729/404E

© South Bank Architects 2004