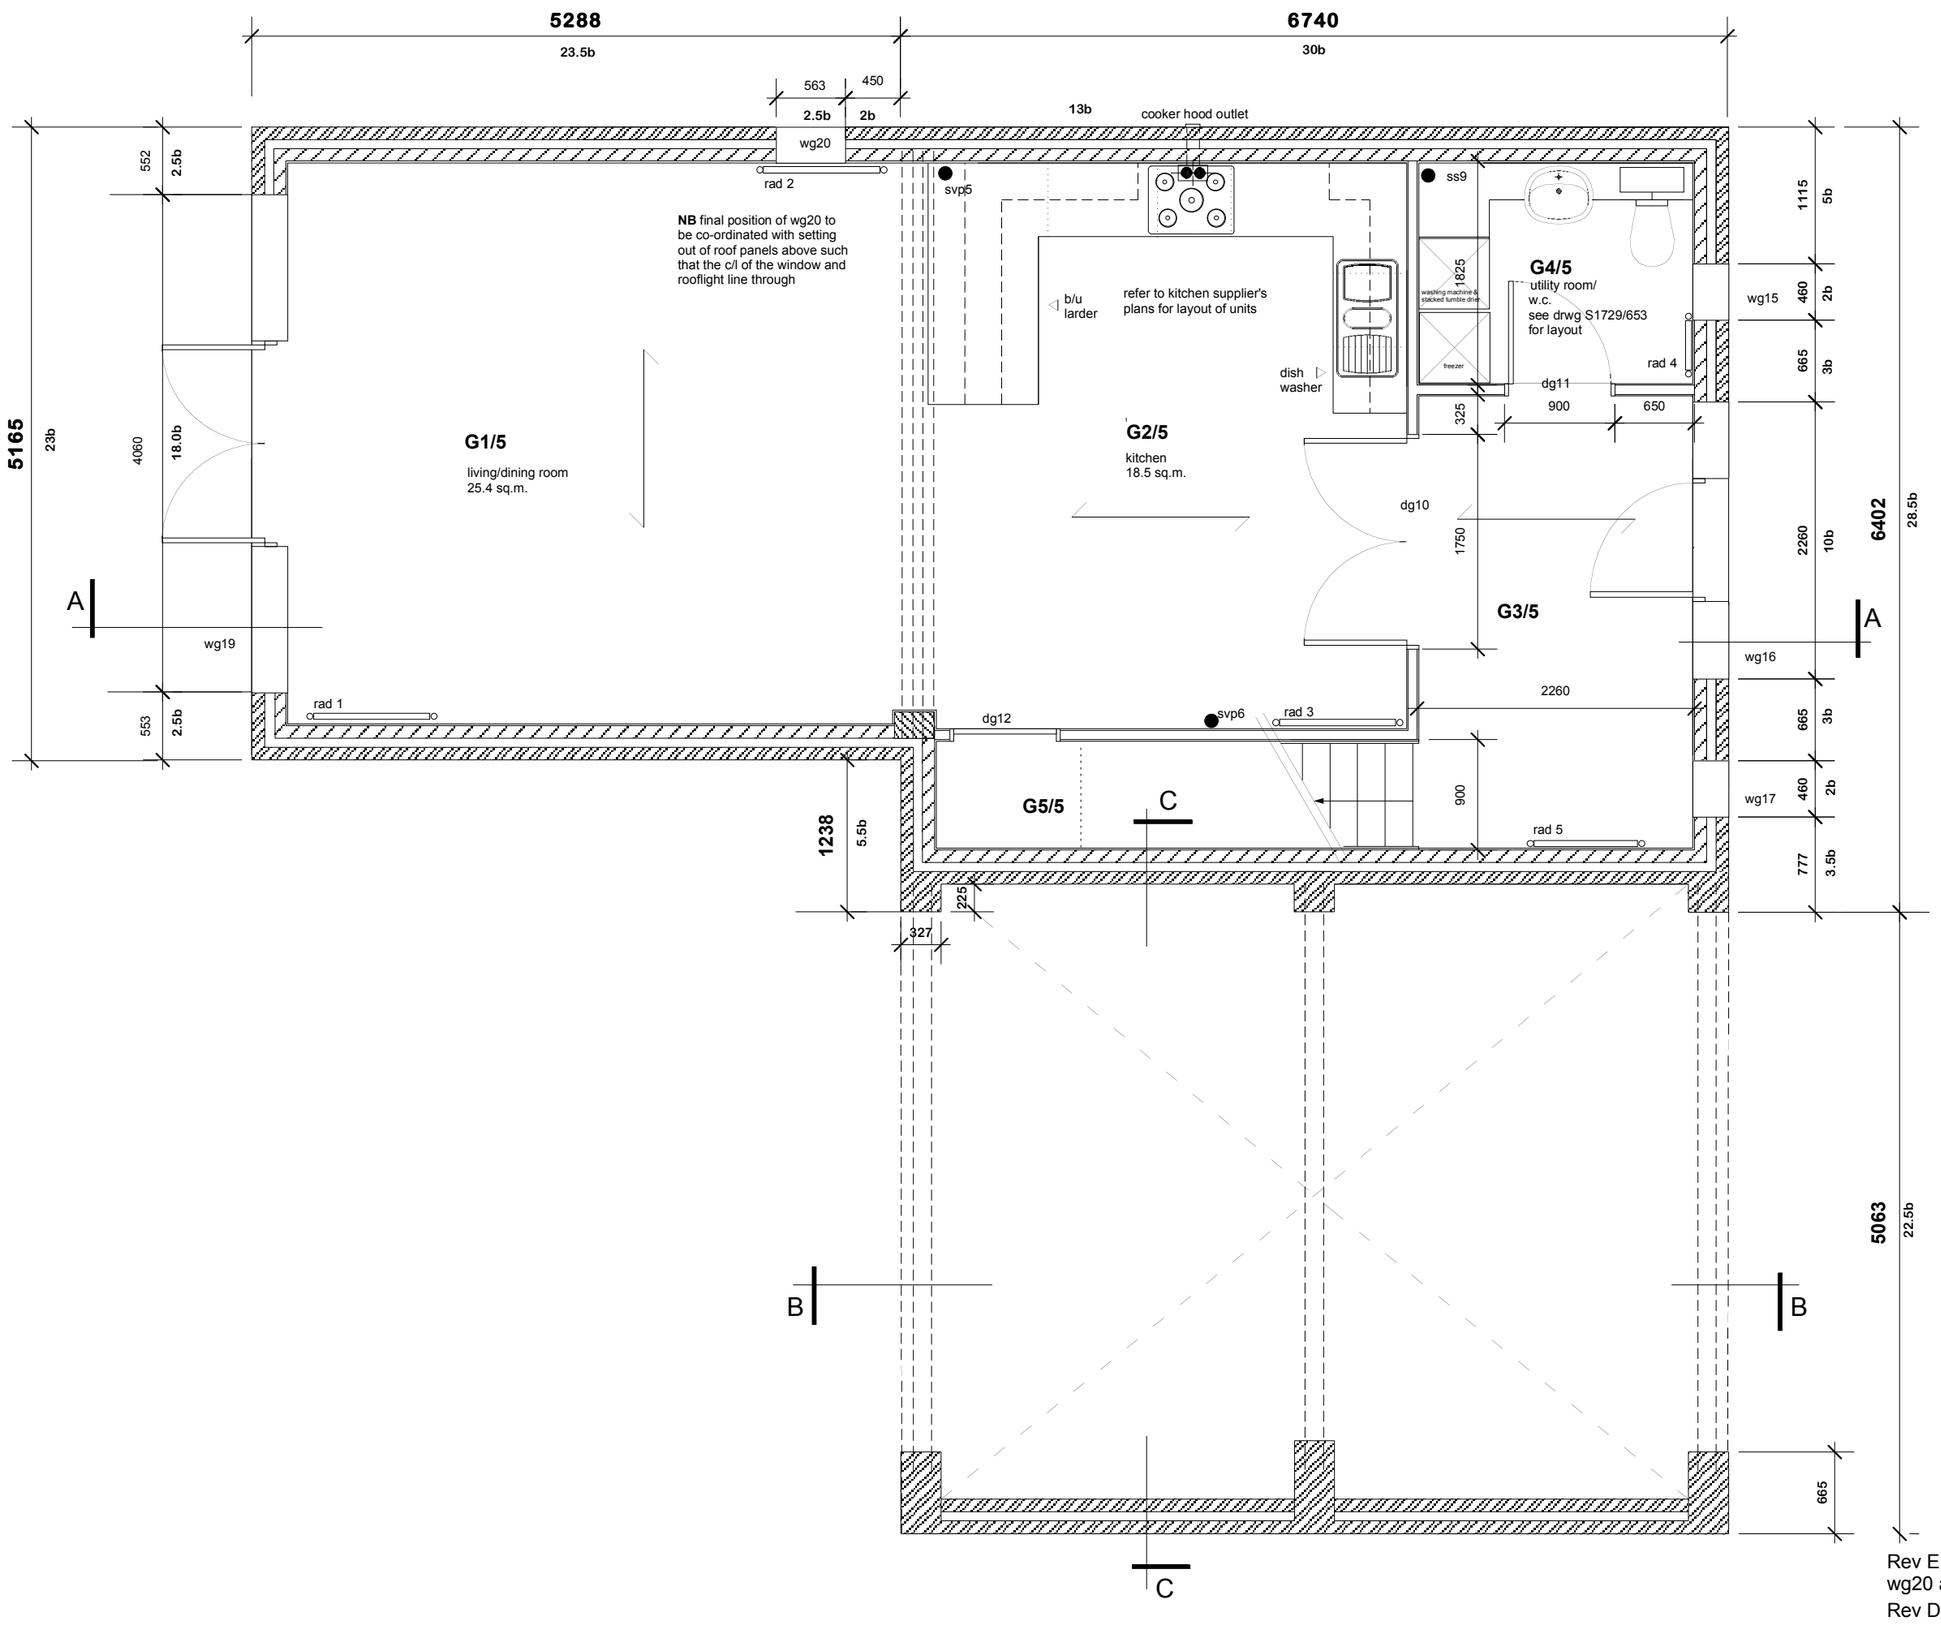

Rev E:Oct 04 - Utility room amended, note on position of wg20 added

Rev D:Aug 04 - wg20 moved

Rev C:Aug 04 - section lines added. Flank wall amended to cavity construction

Rev B:July 04 - dims to wg19 amended, co-ordinated with Struct. Eng. drwgs

Rev A:June 04 - LR window wg18 omitted

SOUTH BANK
ARCHITECTS
28A LOWER MARSH LONDON SE1 7RG
tel: 020 7928 6144 fax: 020 7620 1966
email: sbarchitects@btconnect.com

client

DORIC SECURITIES LTD.
"Riverside", Wandle Trading Estate, Mitcham. Surrey CR4 4HW

project

WOOD AVENUE, PURFLEET
THURROCK, ESSEX

title

HOUSE 5: GROUND FLOOR PLANS

scale
1:50

drawing no.
S1729/502E

© South Bank Architects 2004